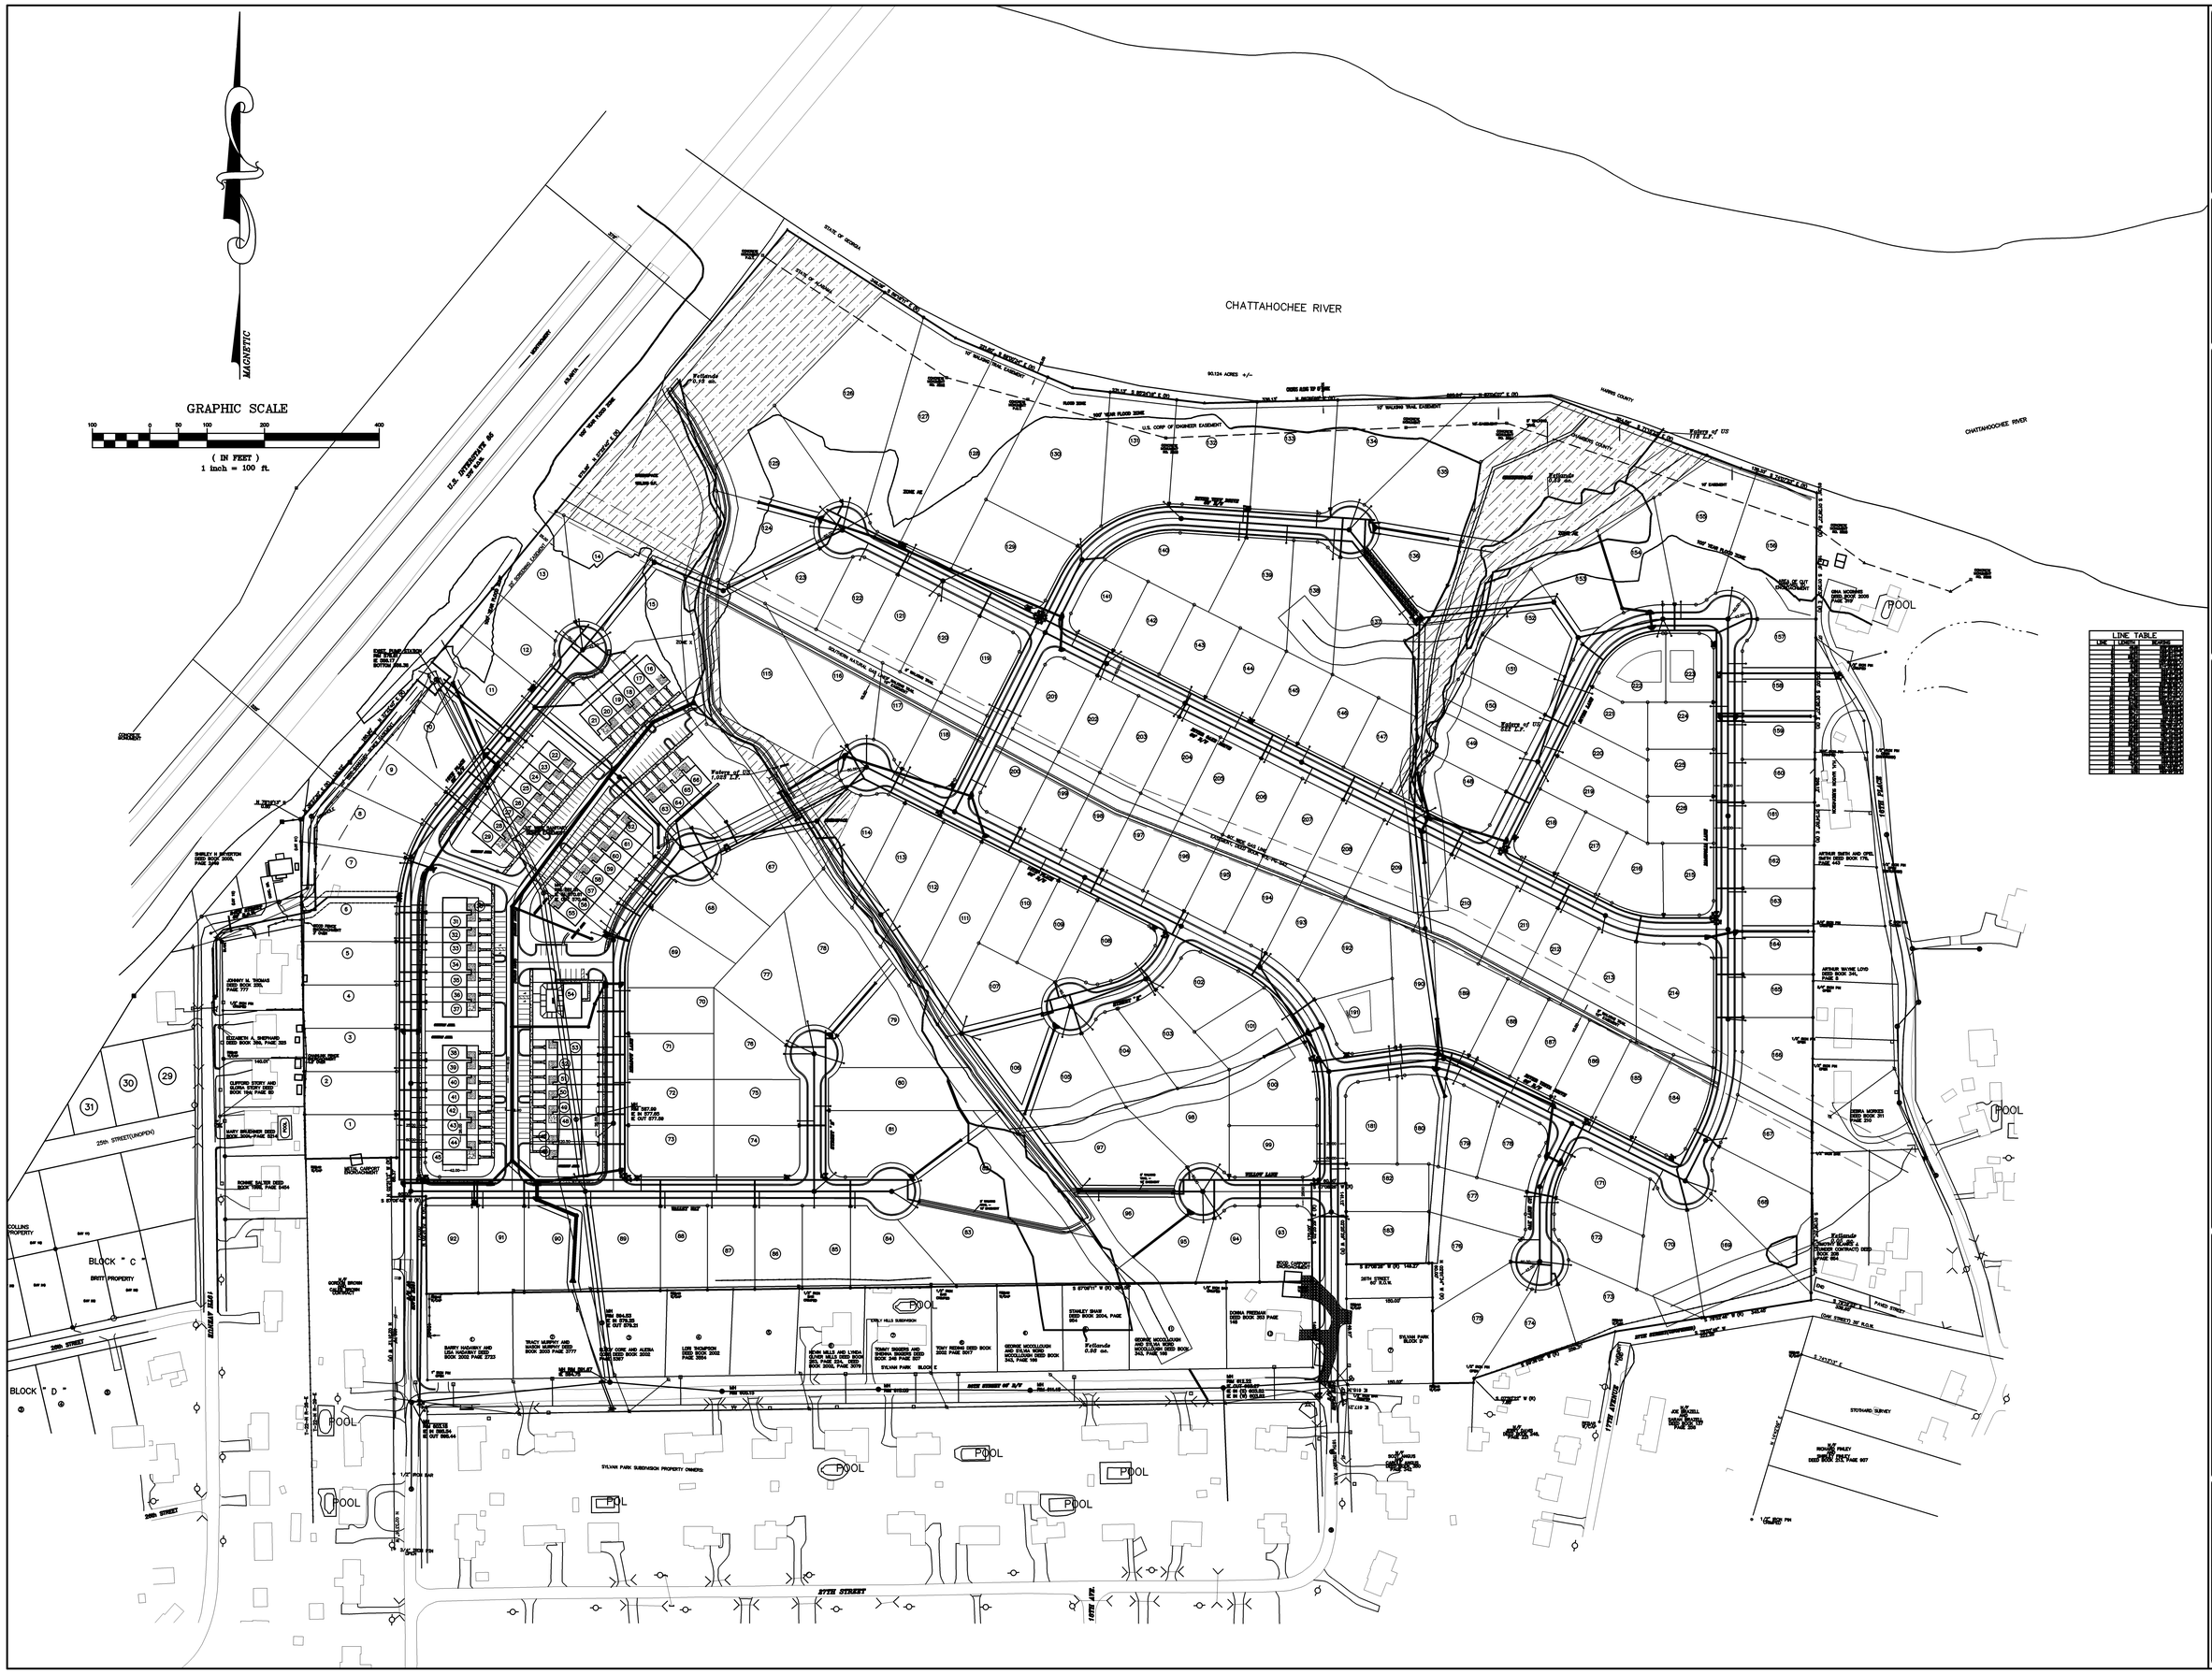


**STOTHARD ENGINEERING, INC.**
1008 COLQUITT ST.
LAGRANGE, GA
30241
PHONE: 706 884-5279
FAX: 706 884-9657
CIVIL ENGINEERING
&
LAND SURVEYING
(GEORGIA & ALABAMA)

GEORGIA REGISTERED No. 2321 LAND SURVEYOR JAMES STOTHARD

I HEREBY CERTIFY THAT THIS PLAT OR MAP HAS BEEN COMPLETED IN ACCORDANCE WITH THE REQUIREMENTS OF SECTION 15-6-67 OF THE CODE OF GEORGIA (GEORGIA PLAT ACT)

NOT A VALID OR RECORDABLE PLAT OR MAP UNLESS SIGNED ACROSS SEAL WITH ORIGINAL SIGNATURE OF SURVEYOR.

REFERENCES:

BEARING BASIS:

PROJECT: *RIVER OAKS SUBDIVISION*

PREPARED FOR: *RIVER OAKS PARTNERS, LLC*

LOCATED IN: SECTION 31 TOWNSHIP 22 NORTH, RANGE 29 EAST, CITY OF VALLEY, CHAMBERS COUNTY, AL.

*OVERALL SITE PLAN*

REVISIONS
NO: DATE: BY: DESCRIPTION:

PROJECT NO:
CADFILE:
DATE: 10/10/06
SCALE: 1"=100'
DESIGN BY: JS
DRAWN BY: CH/JS
CHECKED BY: JWS

SHEET:
2 of 3